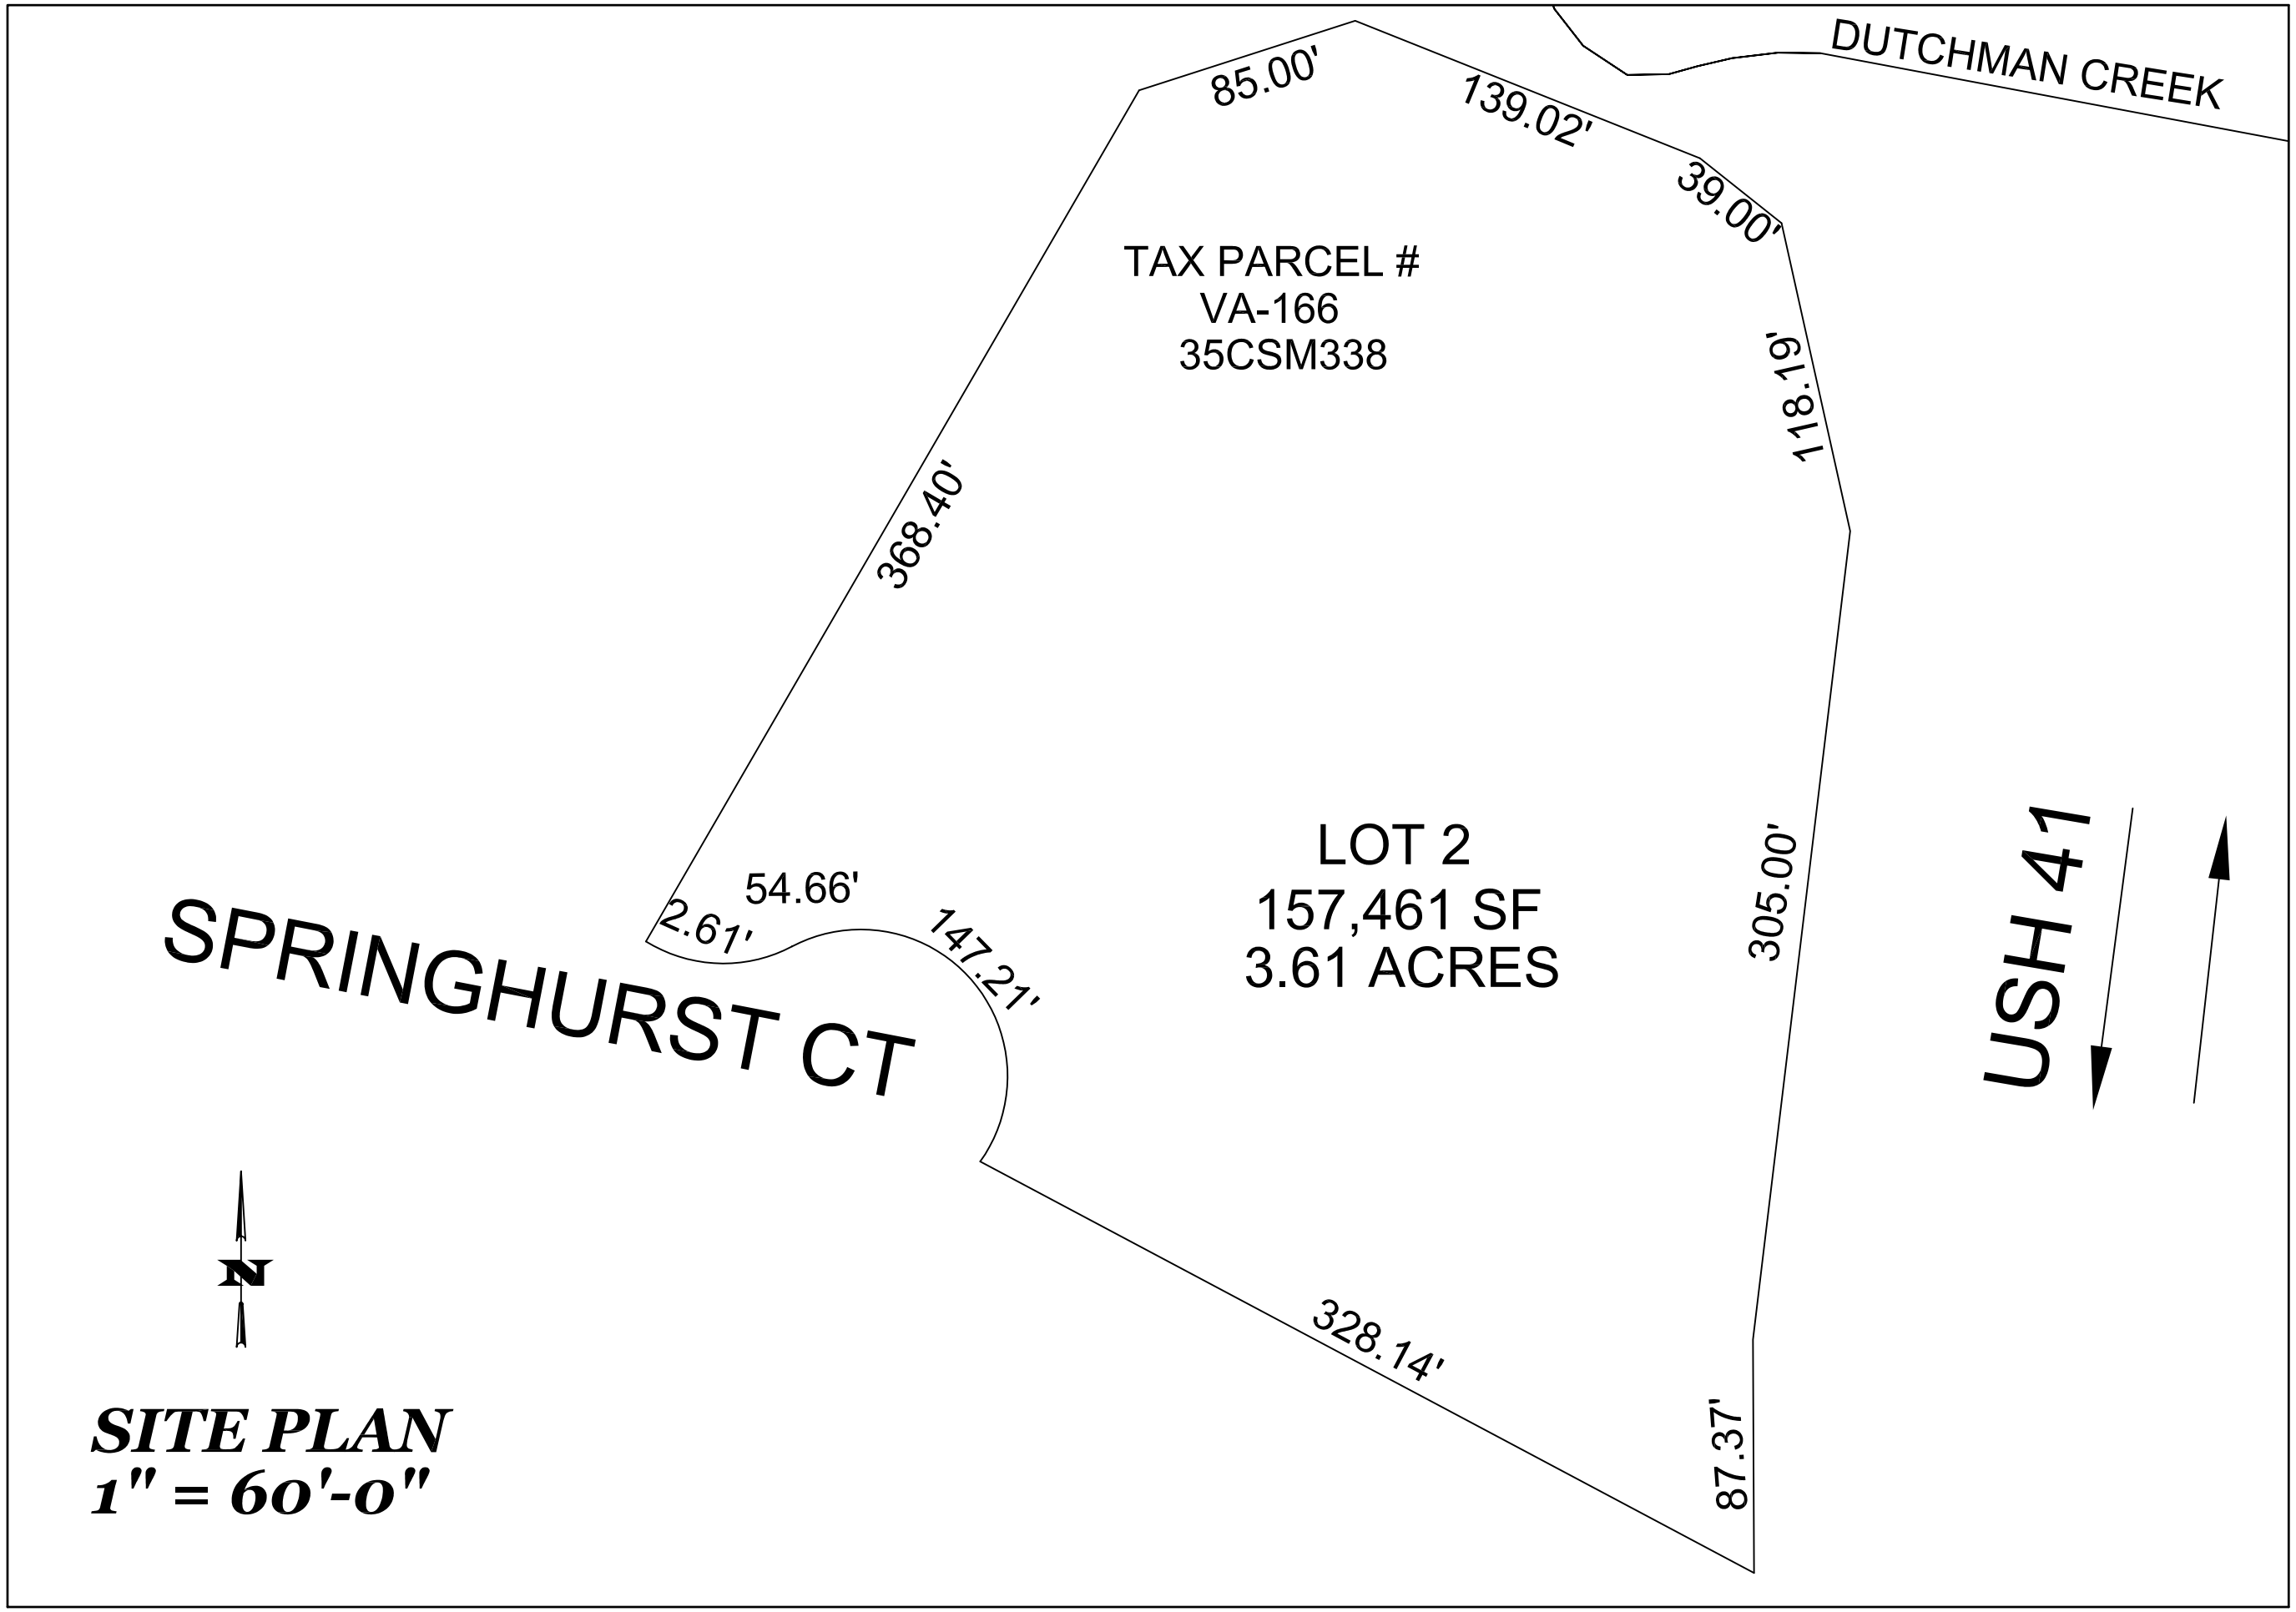

SITE PLAN
1" = 60'-0"

BEST BUILT
GENERAL CONTRACTING
920-337-6488

★Construction ★Development

3100 HOLMGREN WAY
GREEN BAY, WI 54304
OFFICE (920) 337-6488
FAX (920) 337-1973

PROFESSIONAL SEAL(S)

PROJECT INFO:

BEST BUILT
COMMERCIAL PROPERTY

MARK	DATE	DESCRIPTION

DATE: 5 APRIL 09
PROJECT NO:
CAD FILE:
DRAWN BY: S.M.S.
DESIGNED BY: S.M.S.

SHEET TITLE:
SITE PLAN

SHEET:
C-01