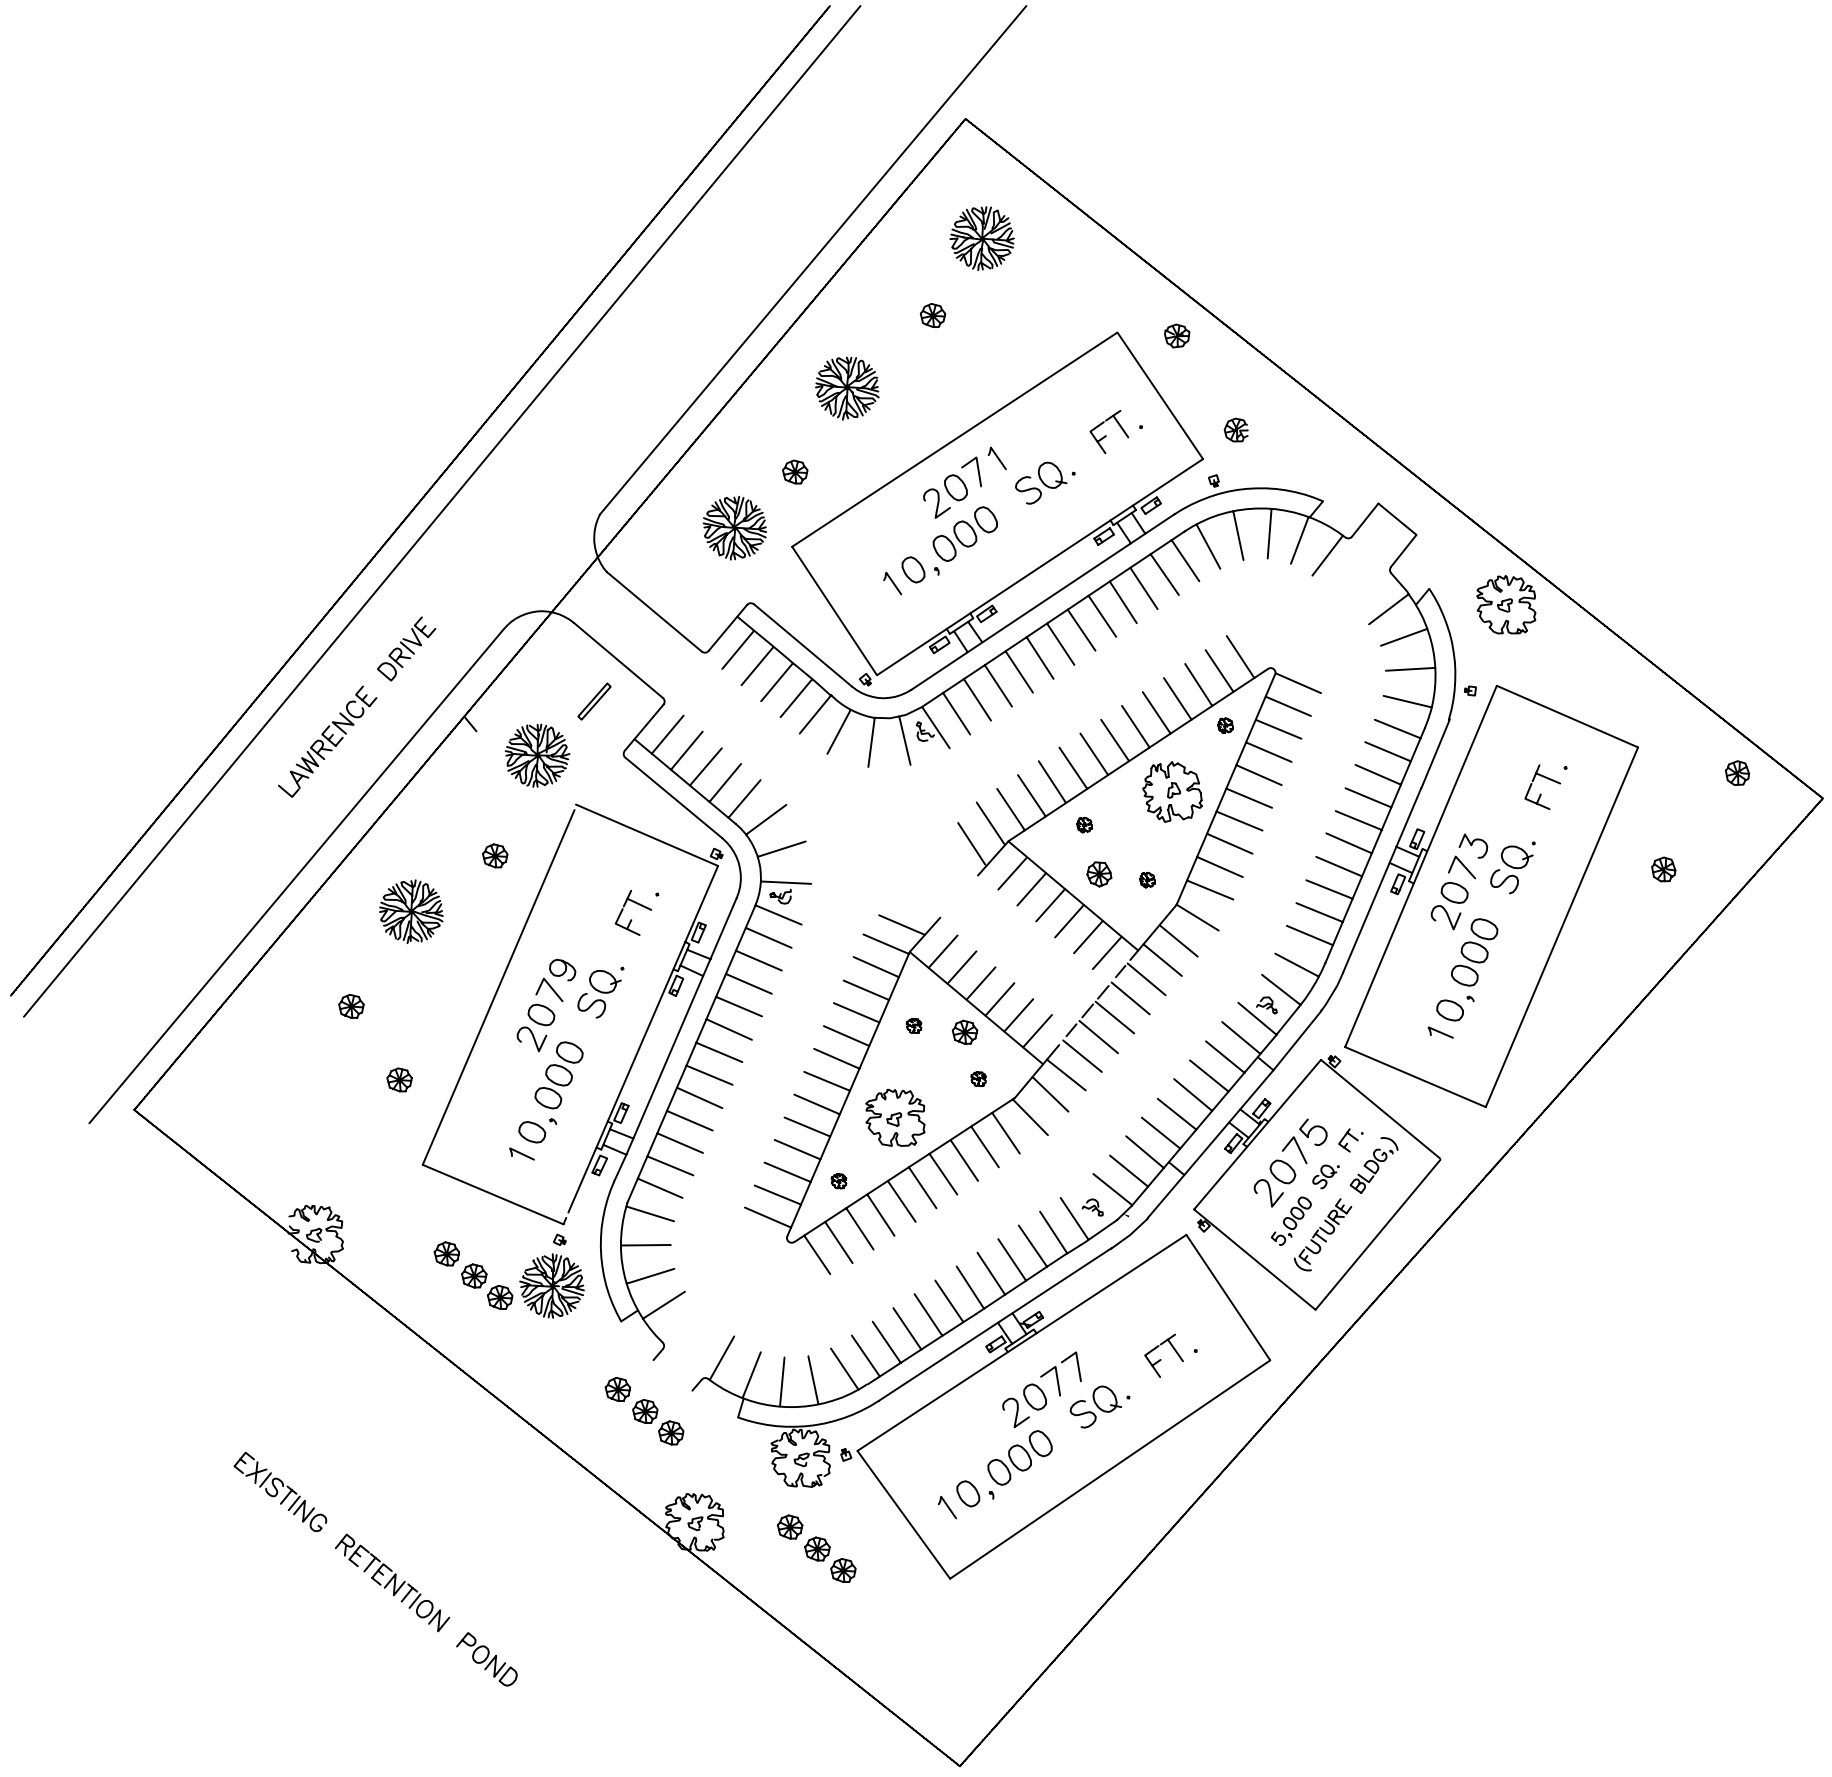

SITE PLAN
1" = 75'-0"

BEST-BUILT
GENERAL CONTRACTING
920-337-6488

★Construction ★Development

3100 HOLMGREN WAY
GREEN BAY, WI 54304

OFFICE (920) 337-6488
FAX (920) 337-1973

PROFESSIONAL SEAL(S)

PROJECT INFO:

VHC OFFICE COMPLEX

LAWRENCE DRIVE
DE PERE, WI

REVISION DATE	DESCRIPTION

DATE: 18 SEP 07
PROJECT NO:
CAD FILE:
DRAWN BY: S.M.S.
DESIGNED BY: S.M.S.

SHEET TITLE:

SITE PLAN

SHEET:

C-01